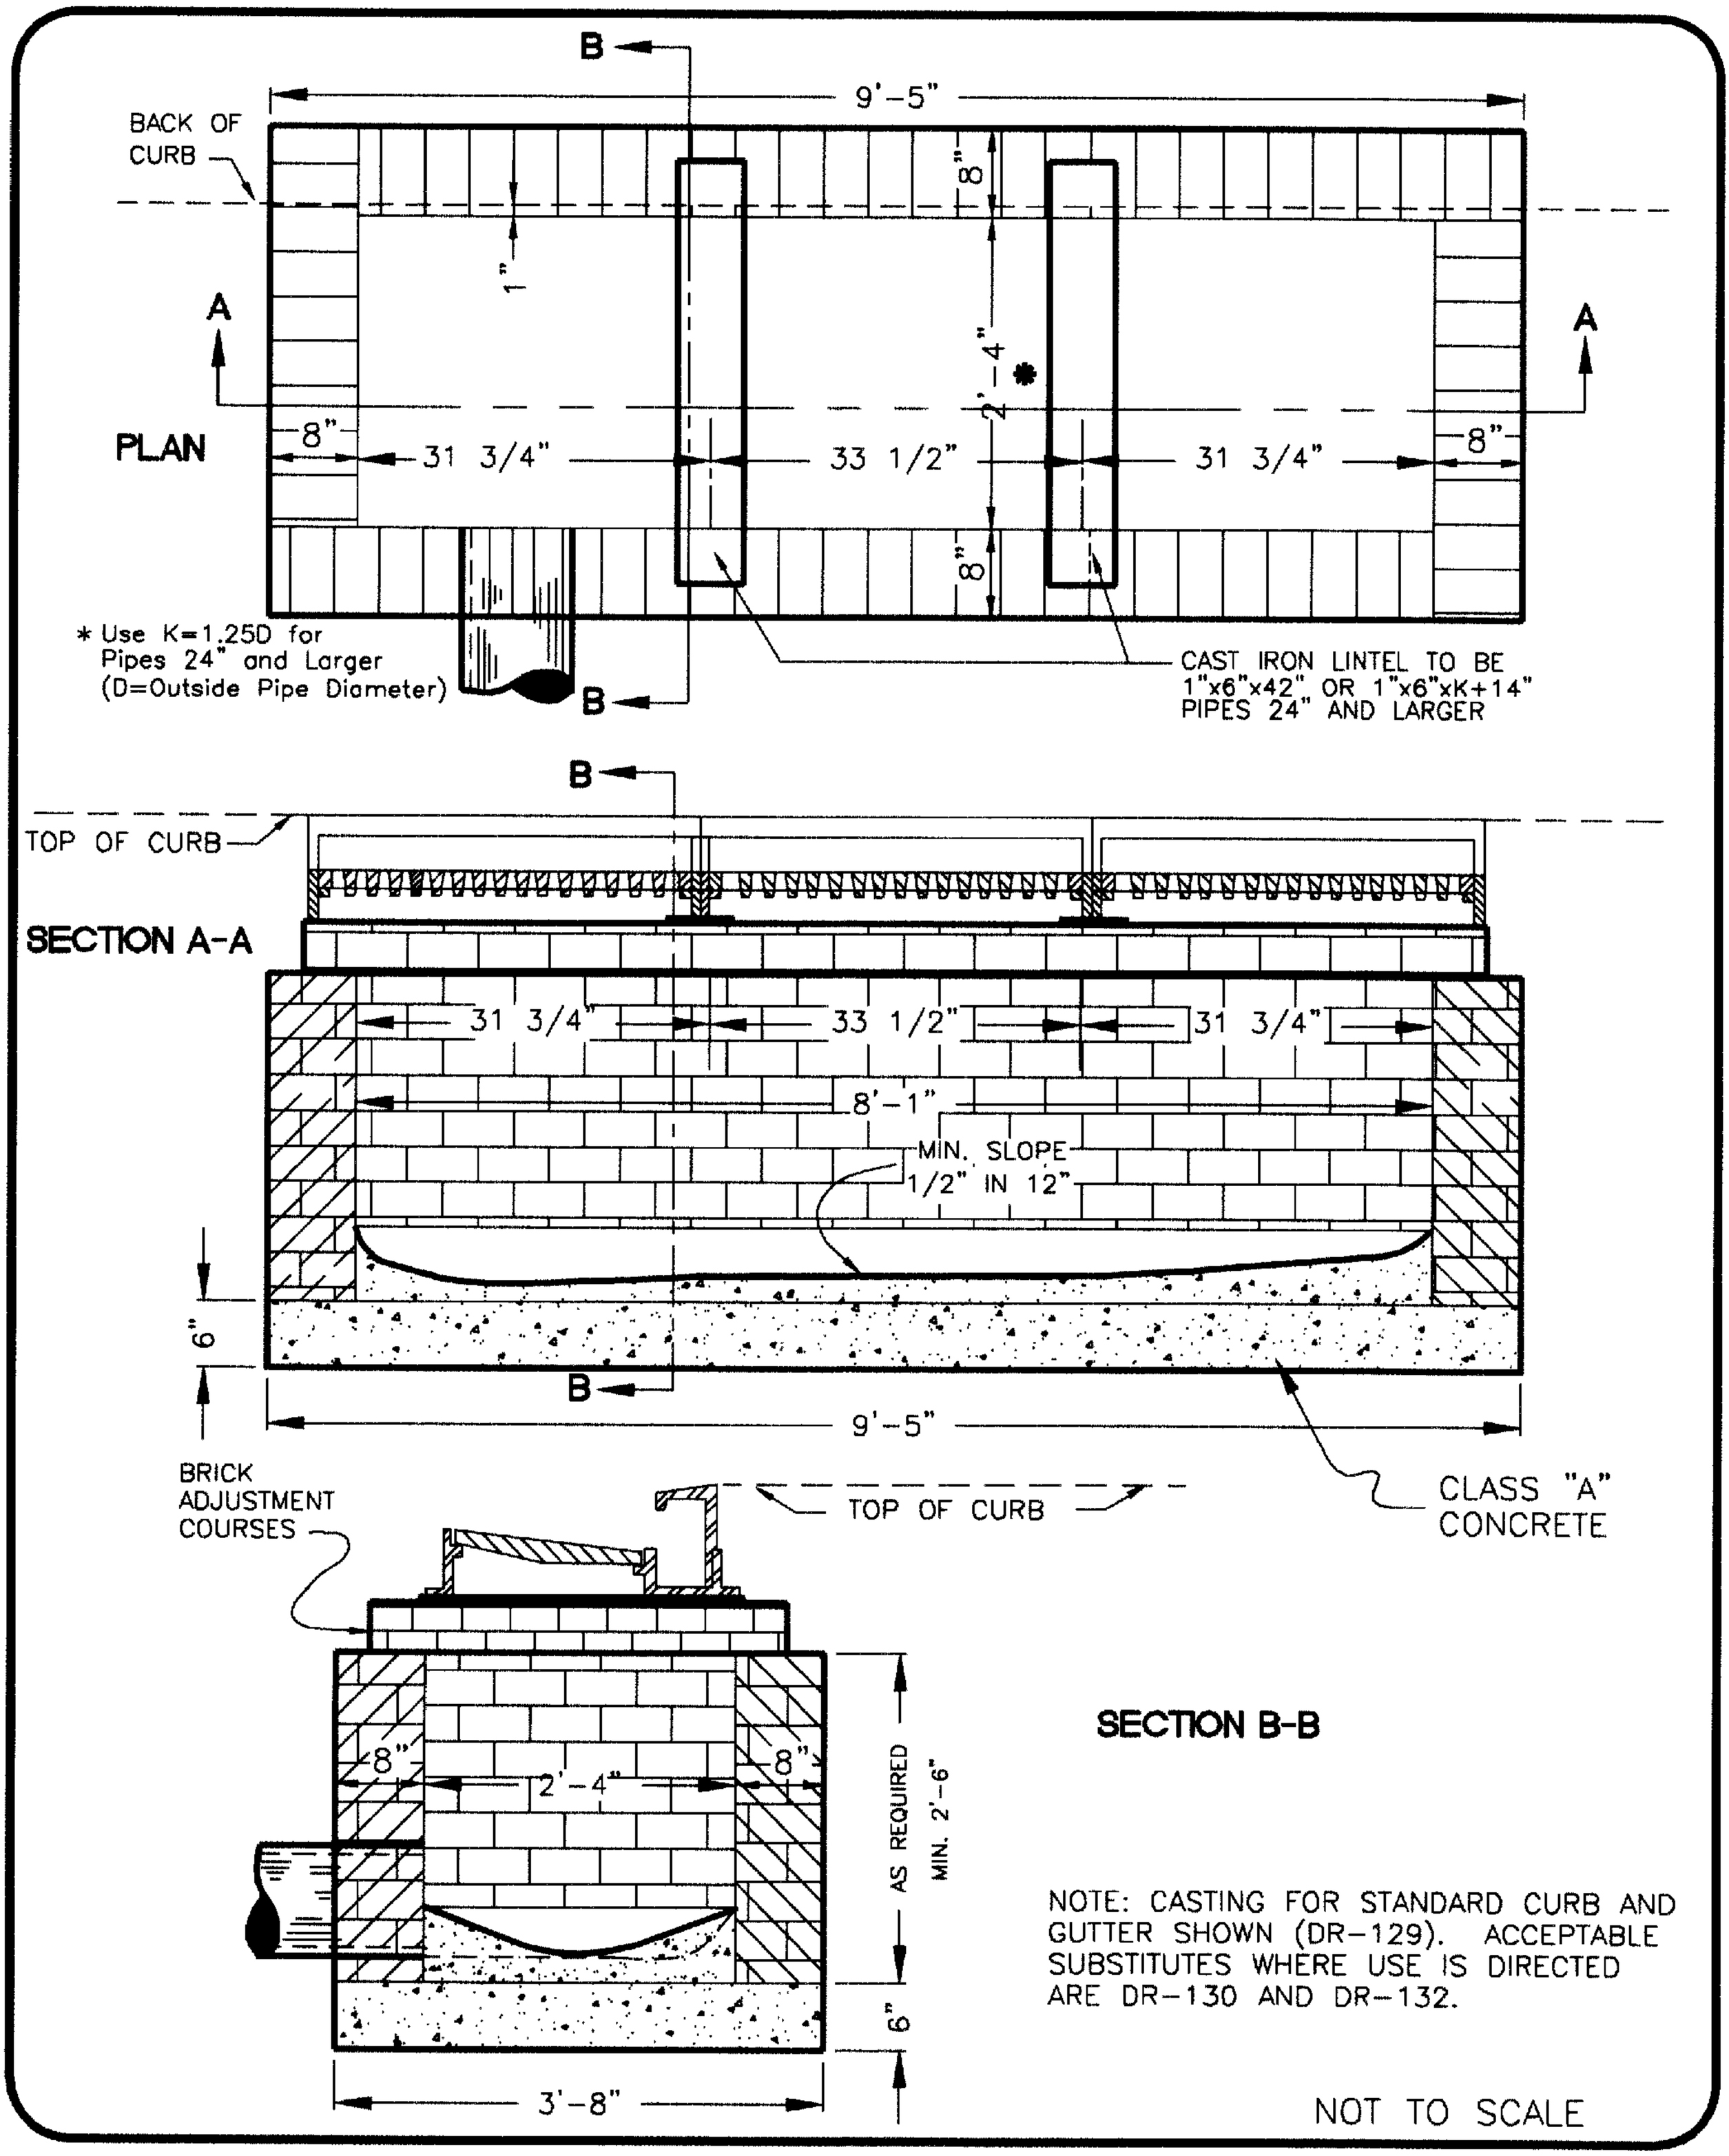

NOTE: CASTING FOR STANDARD CURB AND GUTTER SHOWN (DR-129). ACCEPTABLE SUBSTITUTES WHERE USE IS DIRECTED ARE DR-130 AND DR-132.

NOT TO SCALE

METROPOLITAN GOVERNMENT OF NASHVILLE AND DAVIDSON COUNTY DEPARTMENT OF PUBLIC WORKS	TRIPLE INLET (BRICK)	DWG. NO. DR-116
ASST. DIR. ENG.: DATE: DIRECTOR: DATE: 3/14/00		REVISED: 03/02/00